WHATSER FACE

SnS 1965

Ken Moses
LIGHTS

SKIBO BALLROOM

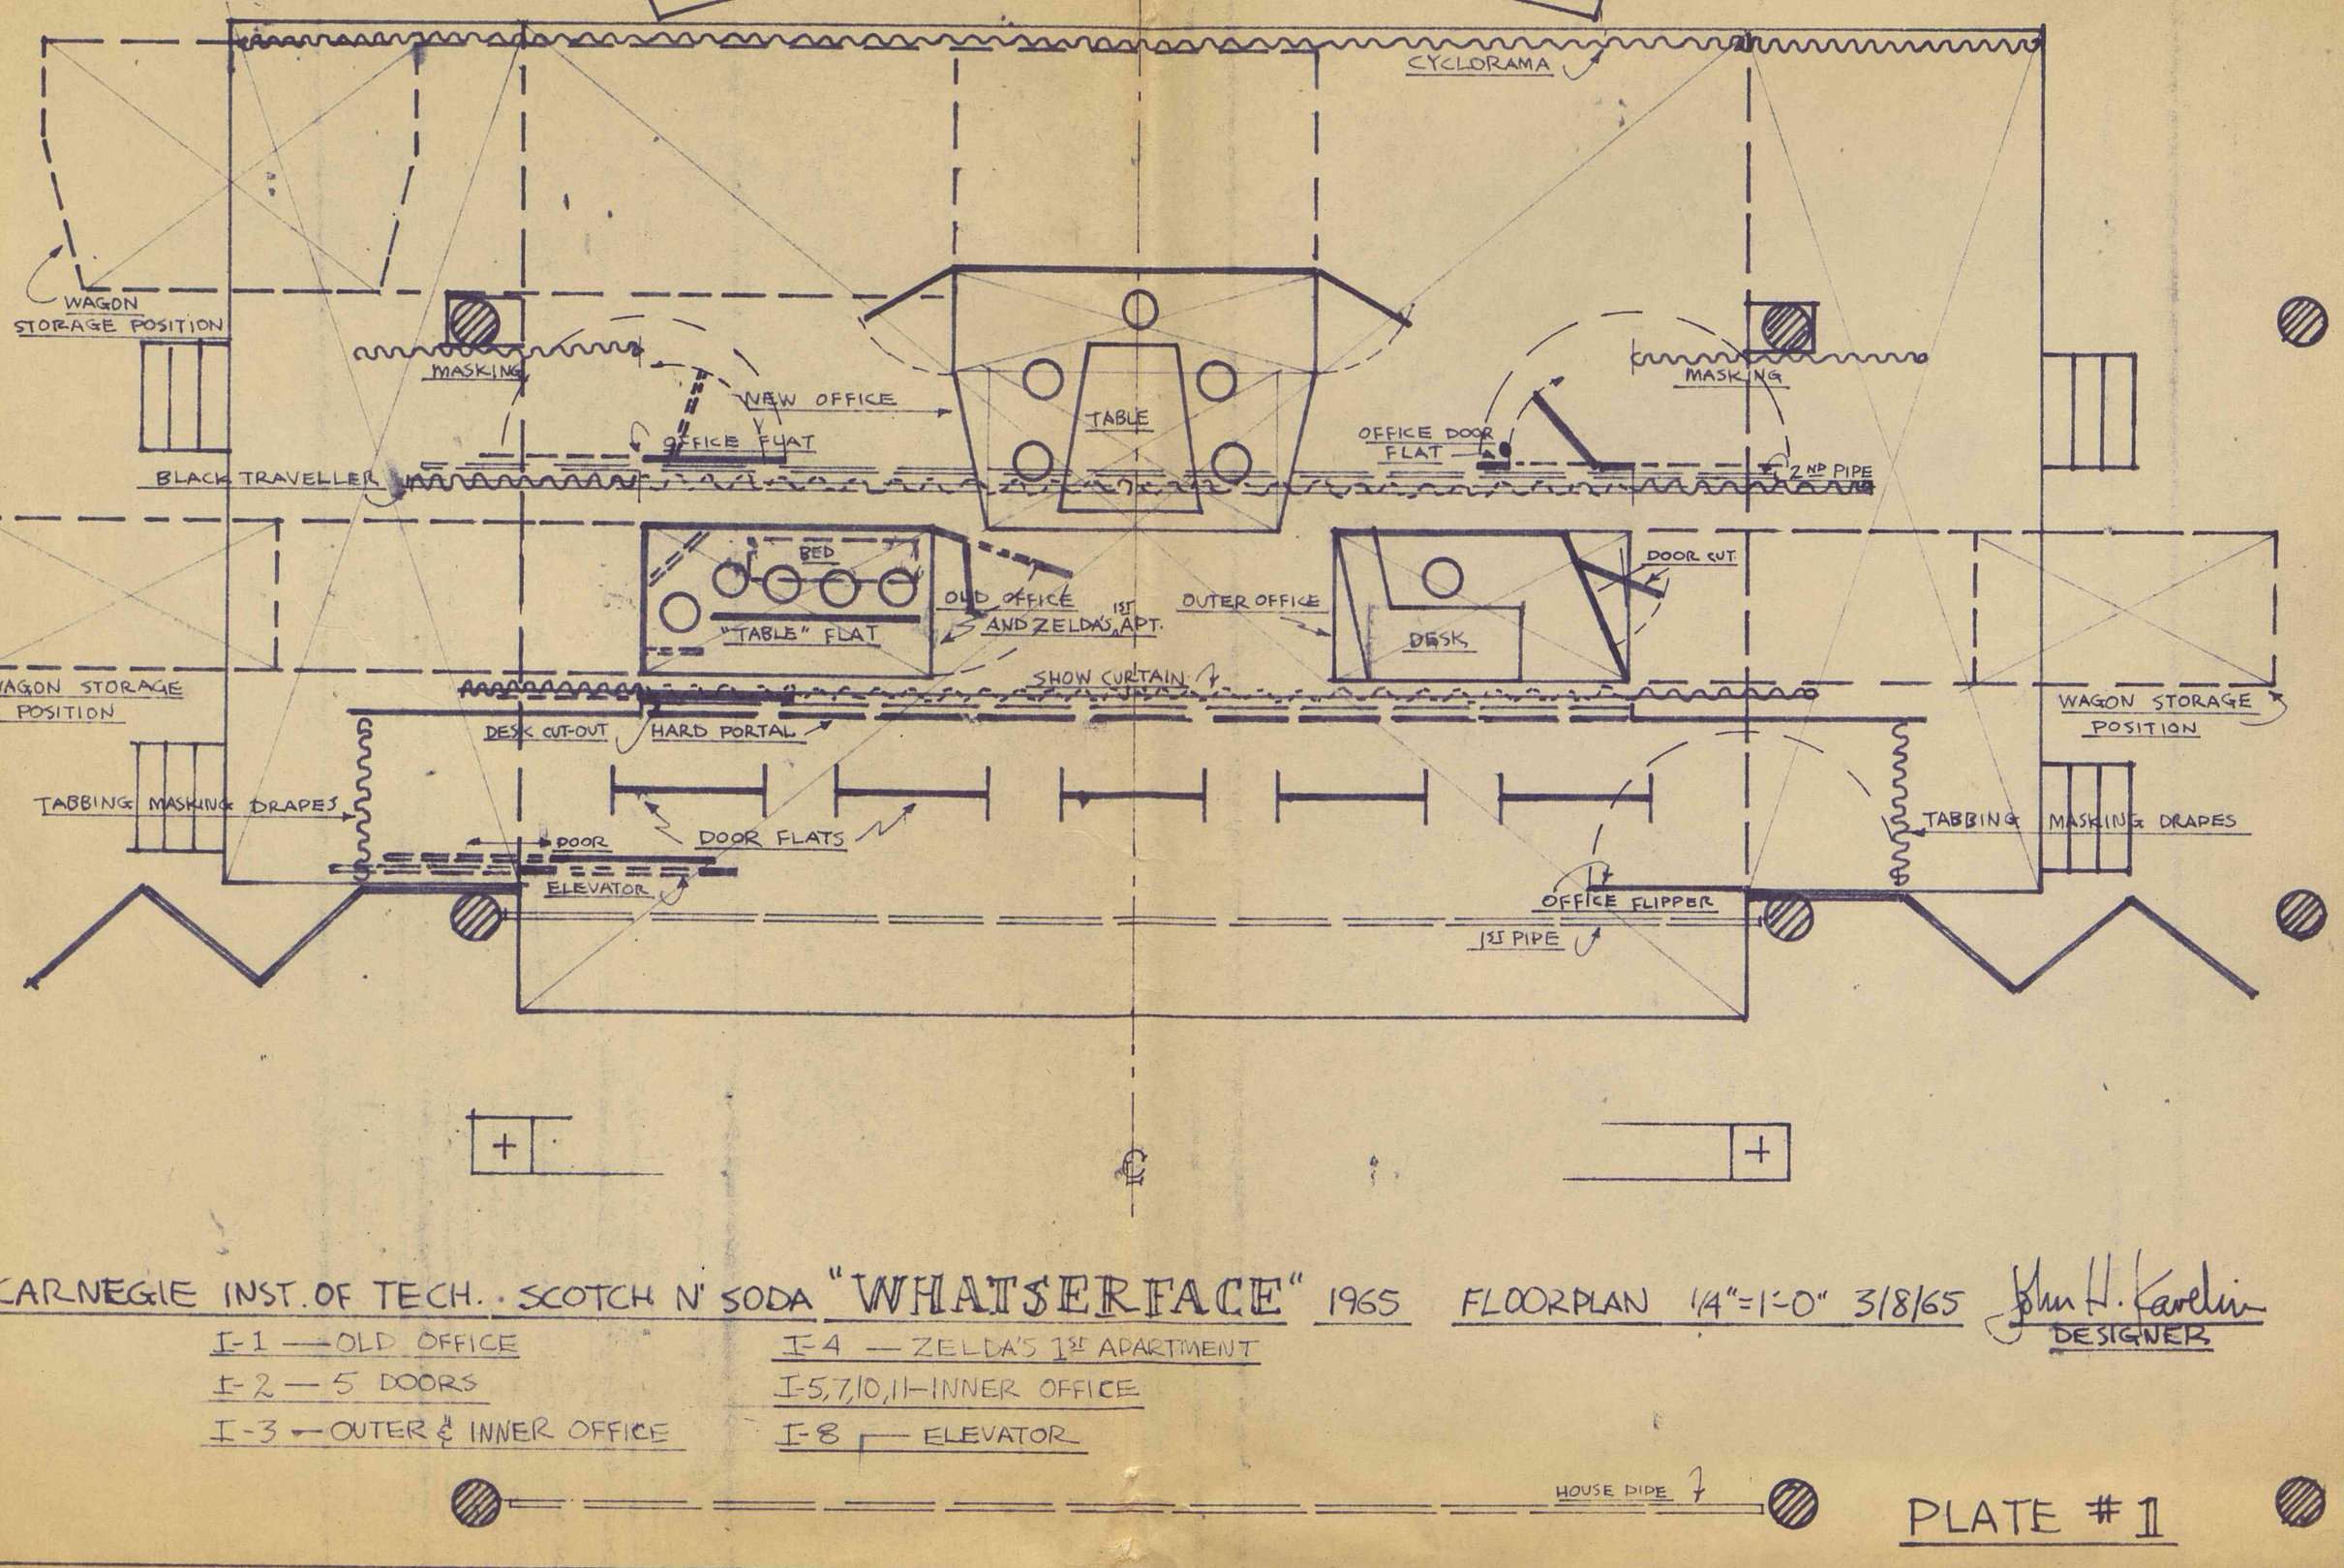

CARNEGIE INST. OF TECH. · SCOTCH N' SODA "WHATSERFACE" 1965 FLOORPLAN 1/4"=1'-0" 3/8/65 John H. Karelin DESIGNER

I-1 — OLD OFFICE
I-2 — 5 DOORS
I-3 — OUTER & INNER OFFICE
I-4 — ZELDA'S 1ST APARTMENT
I-5,7,10,11 — INNER OFFICE
I-8 — ELEVATOR

HOUSE PIPE

PLATE #1

SKIBO BALLROOM

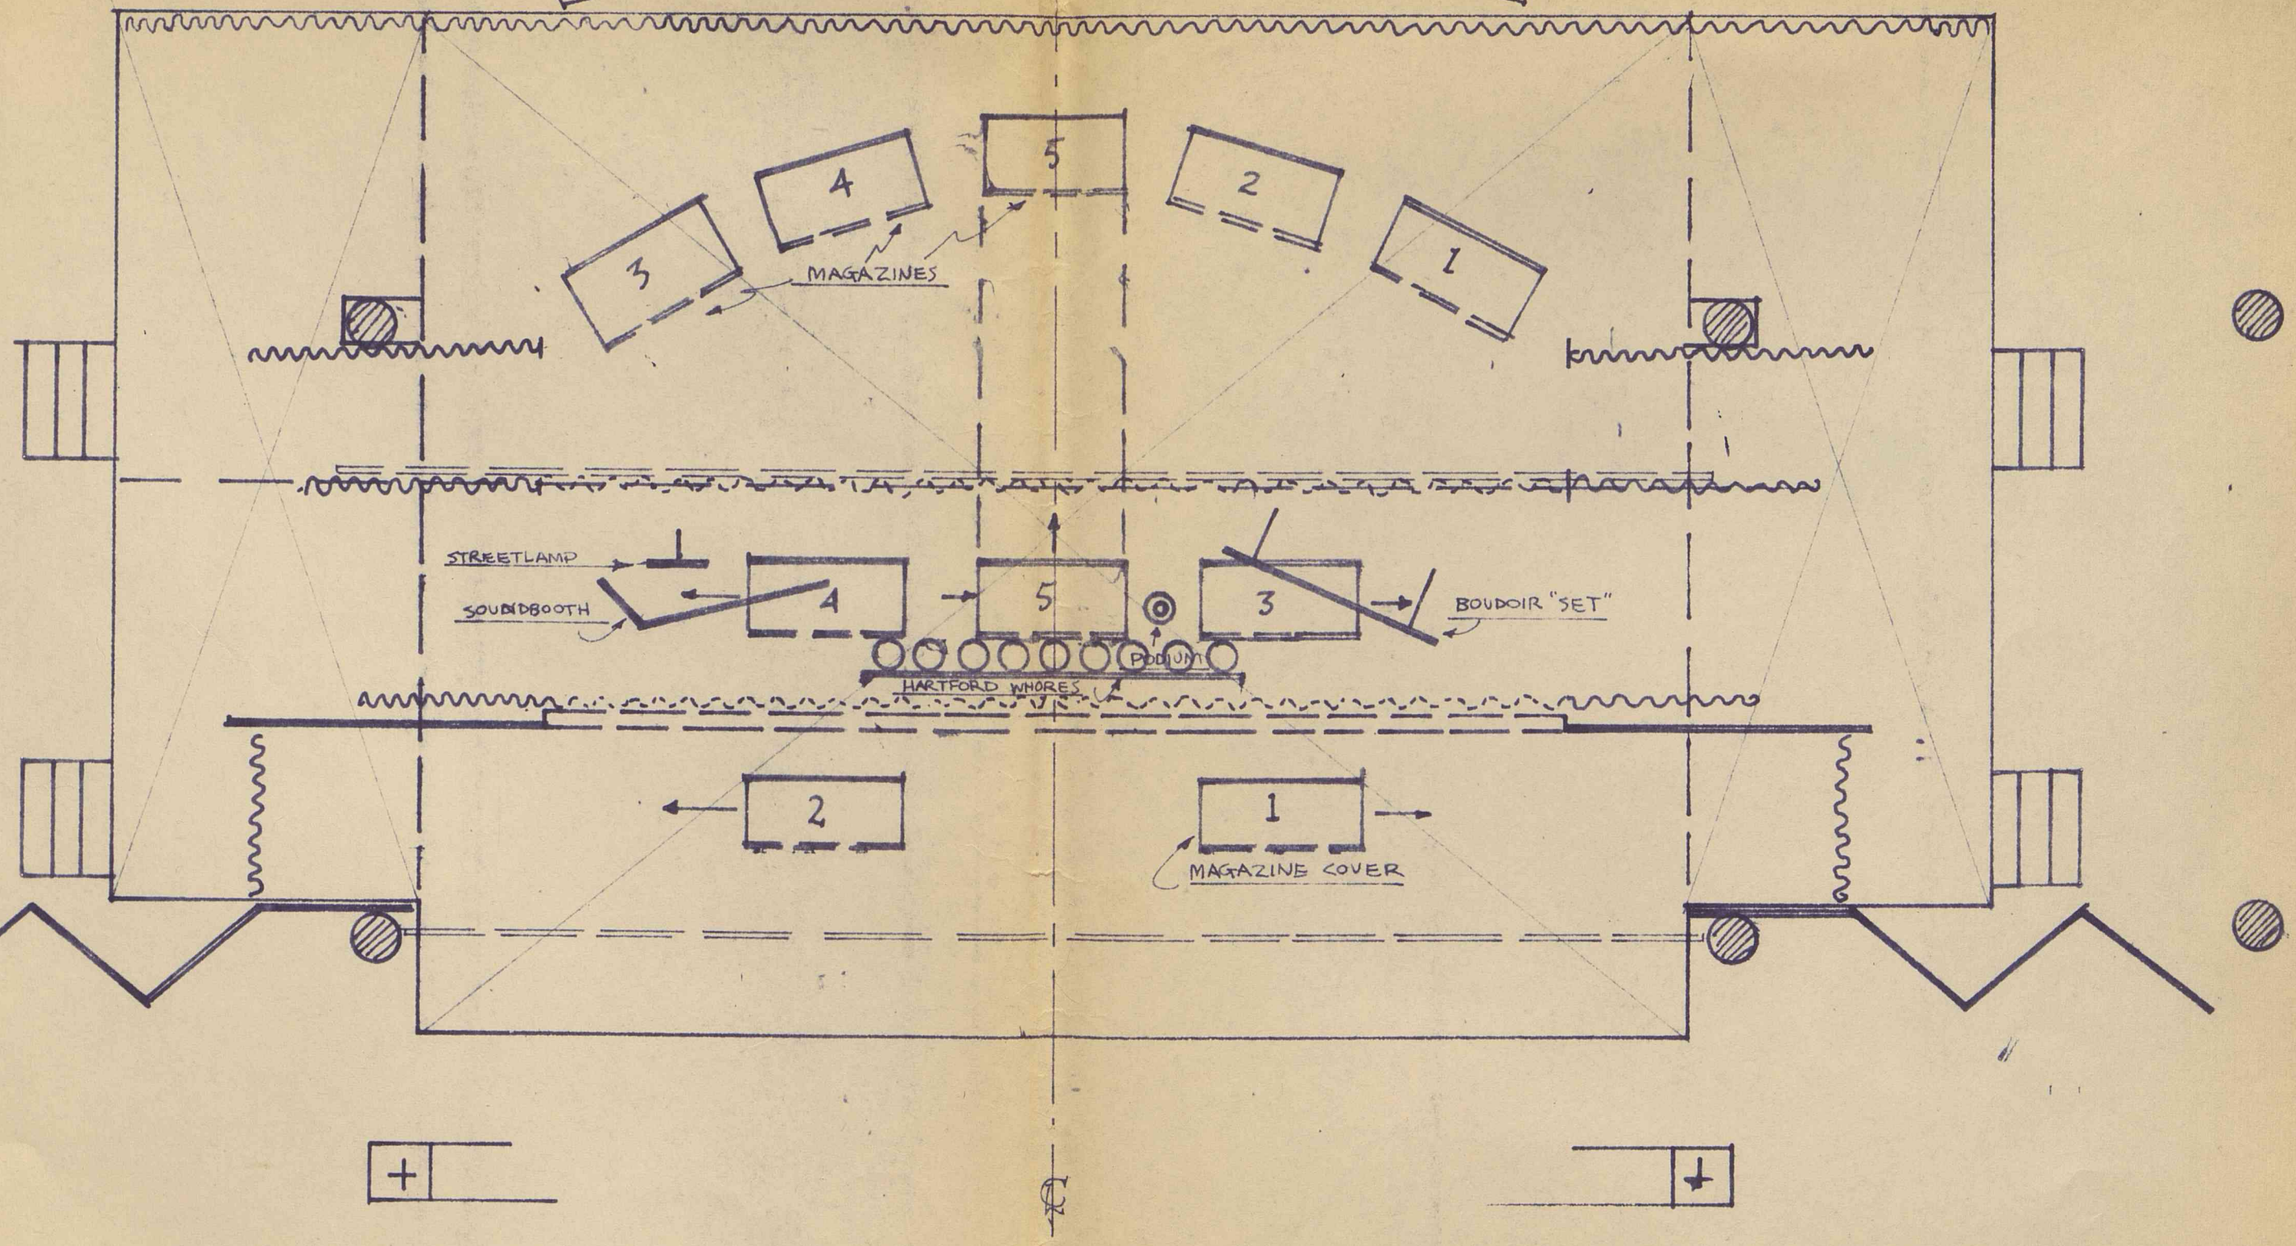

CARNEGIE INST. OF TECH. SCOTCH N'SODA "WHATSERFACE" 1965 FLOORPLAN 1/4"=1'-0" 3/8/65 John H. Gavelin DESIGNER

I-12 — T.V. STUDIO

I-13 — MAGAZINE COVERS

II-2,3,4,5 — BLACKOUTS AND STREET

PLATE # 2

SKIBO BALLROOM

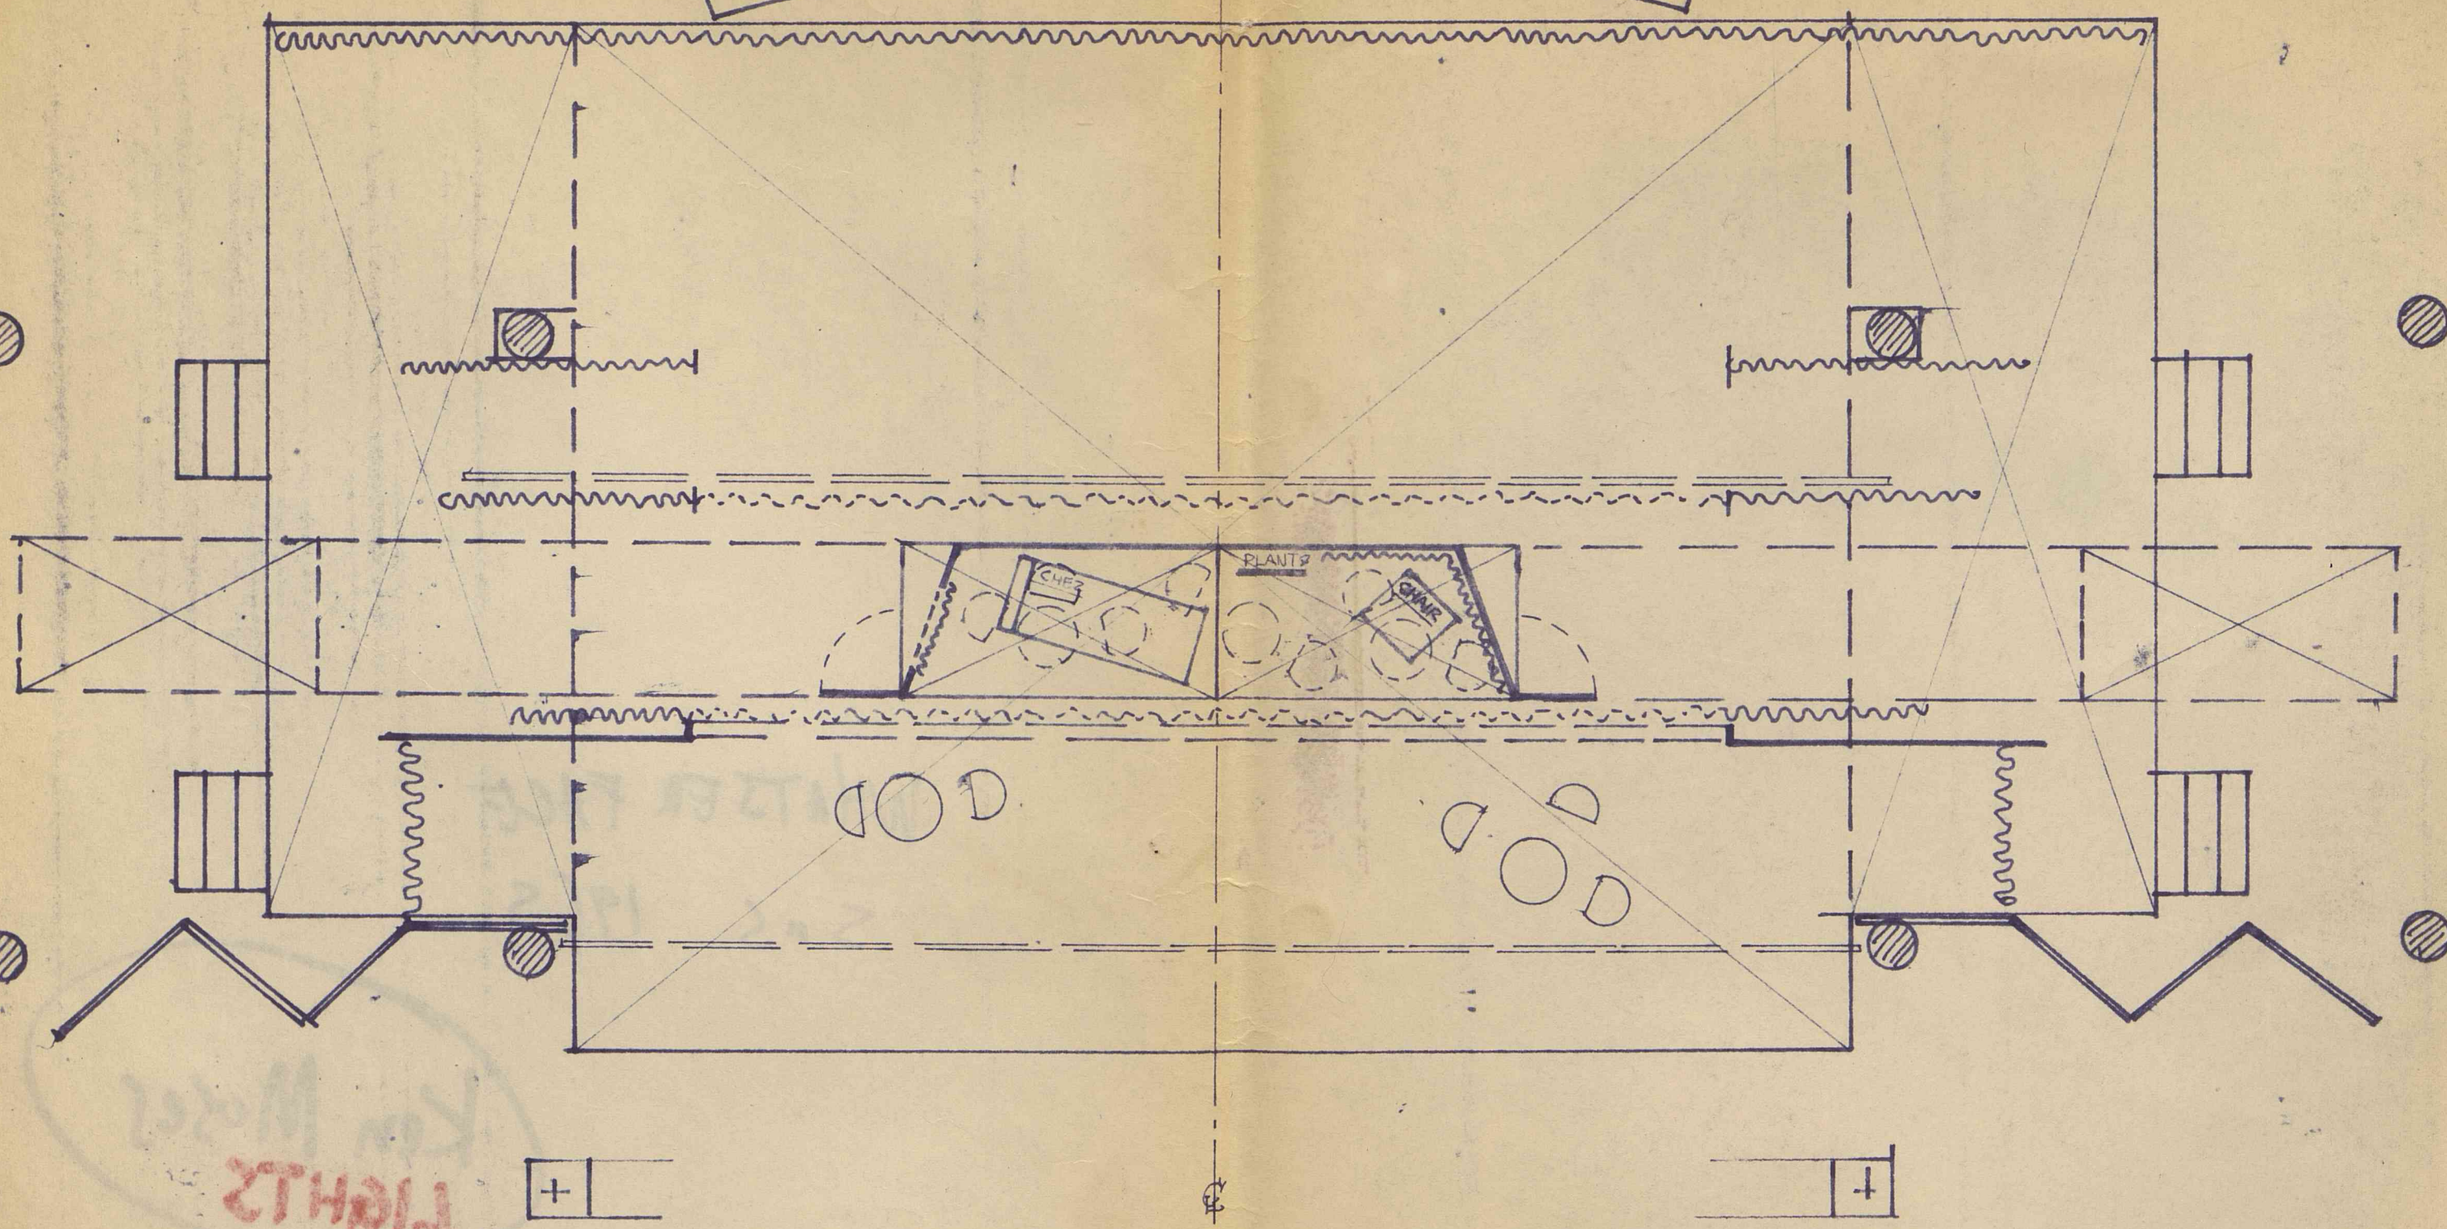

CARNEGIE INST. OF TECH. SCOTCH N' SODA "WHATSEREFACE" 1965 FLOORPLAN 1/4"=1'-0" 3/8/65 John H. Kavelin
DESIGNER

I-9 — ANGELO'S ITALIAN RESTAURANT
II-7 — ZELDA'S 2ND DELUXE DUPLEX
II-8 — DREAM SEQUENCE (FULL STAGE)

PLATE #3